PRODUCED BY AN AUTODESK EDUCATIONAL PRODUCT

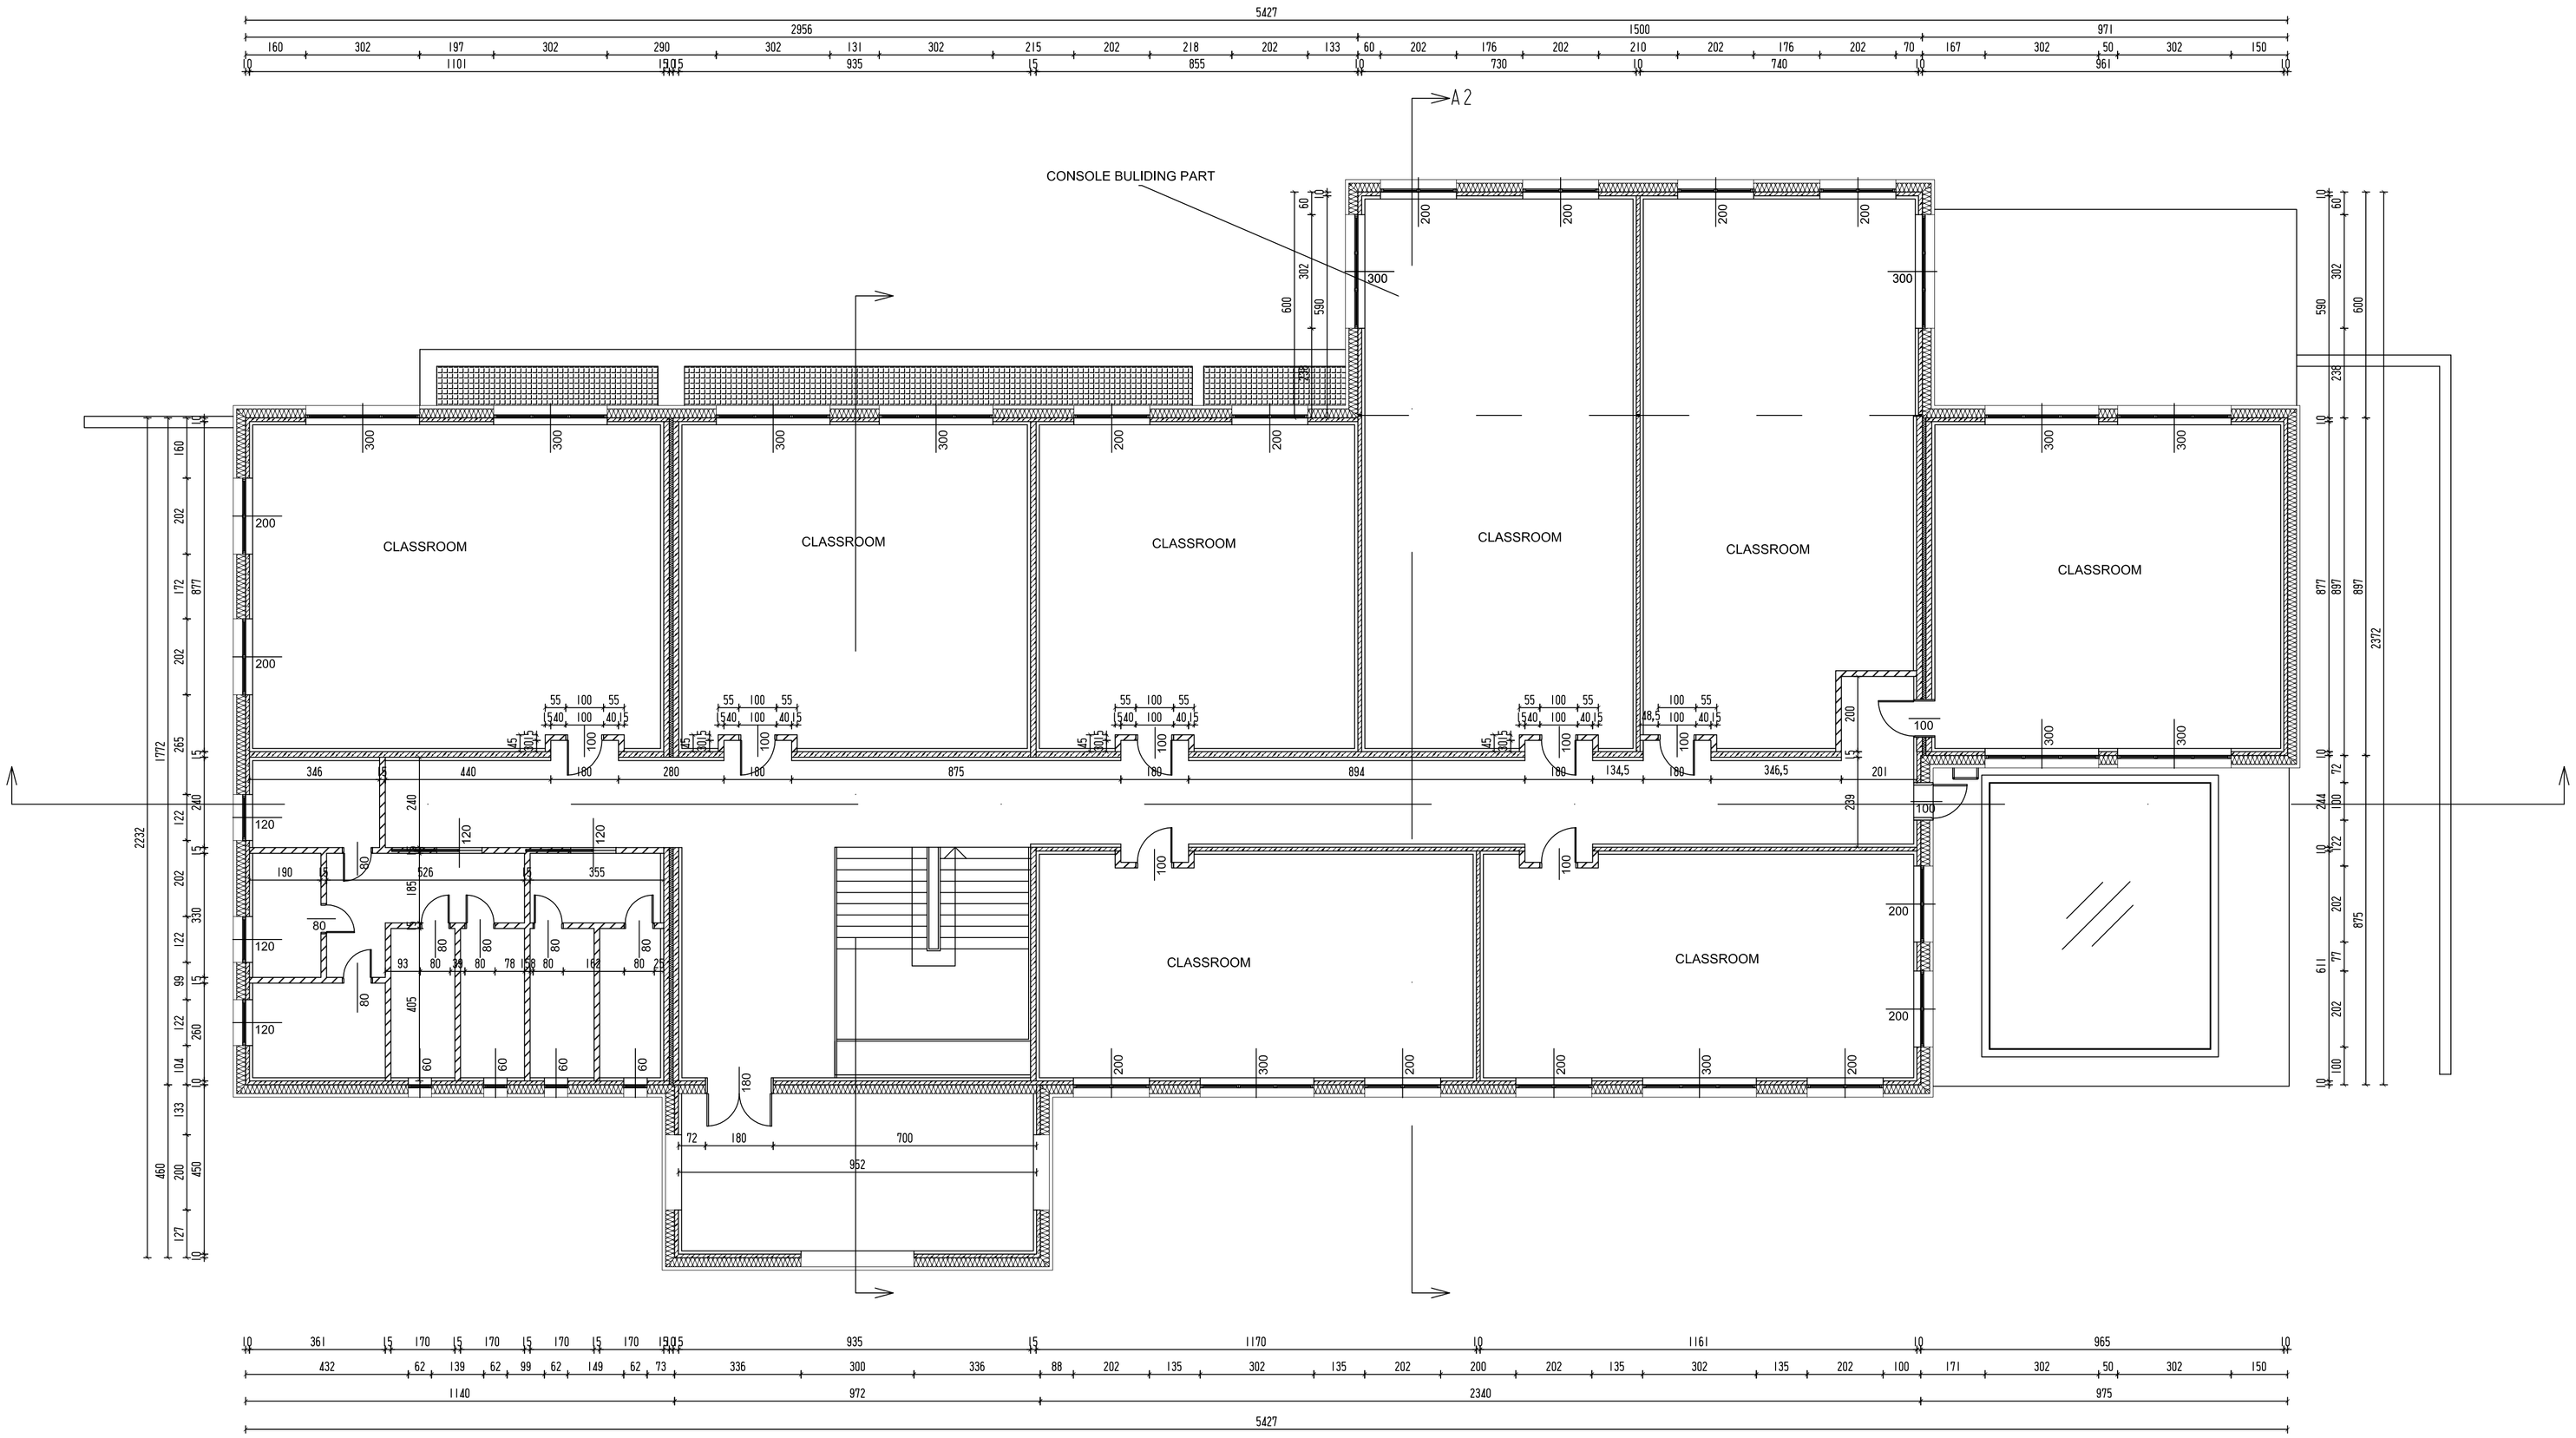

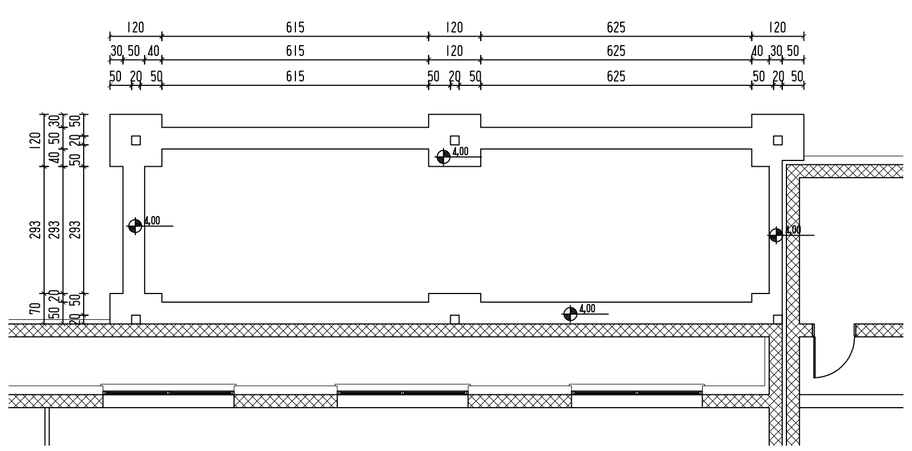

COLUMNS FOUNDATIONS OF CONSOLE BUILDING PART

SCHOOL CENTRE NOVO MESTO, SLOVENIA
SECONDARY SCHOOL OF CONSTRUCTION, CIVIL ENGINEERING AND WOOD TECHNOLOGY

SREDNJA GRADBENA IN LESARSKA ŠOLA
ŠOLSKI CENTER NOVO MESTO

PROJECT: UPGRADING OF THE SCHOOL BUILDING ARCA COMPETITION

PROJECT TEAM: JERNEJ KORETIČ, student; TIM LUKMAN, student

MENTORS: MIRKO GORENC

PLANS: **UPGRADED FLOOR FLOOR PLANS**

DATE: april, 2014

SCALE: 1:100

PRODUCED BY AN AUTODESK EDUCATIONAL PRODUCT
PRODUCED BY AN AUTODESK EDUCATIONAL PRODUCT
PRODUCED BY AN AUTODESK EDUCATIONAL PRODUCT