PRODUCED BY AN AUTODESK EDUCATIONAL PRODUCT

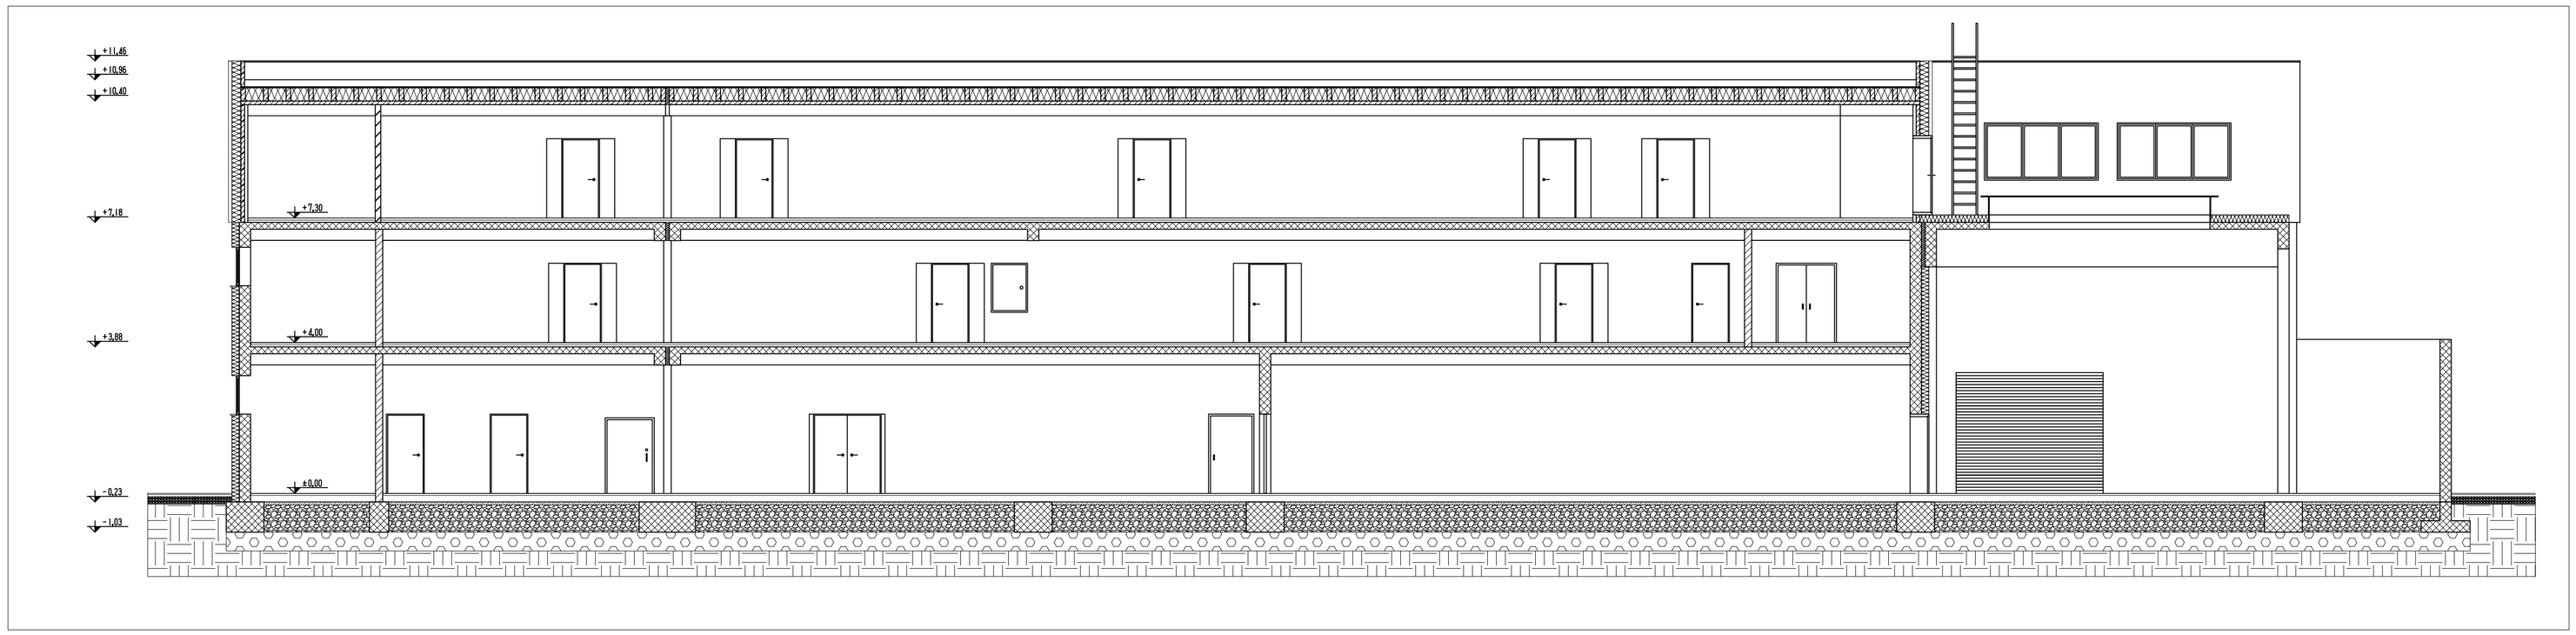

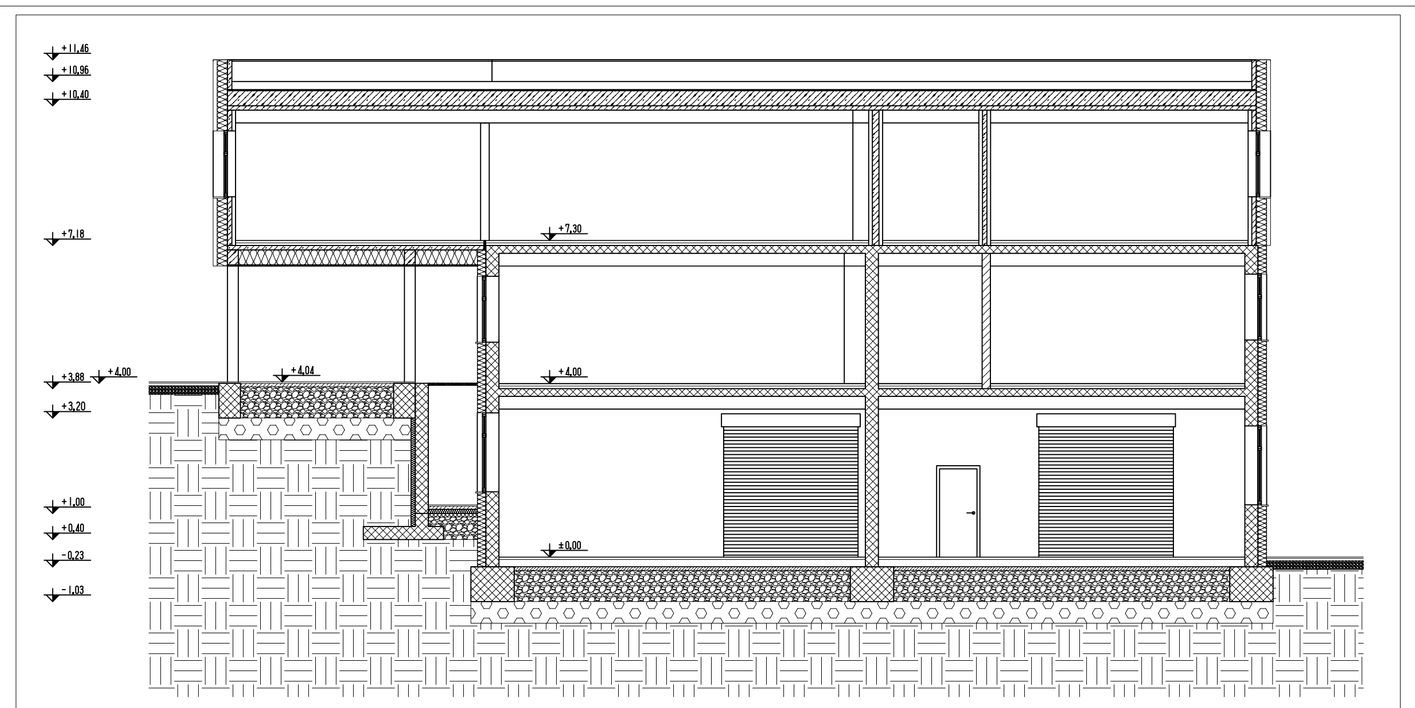

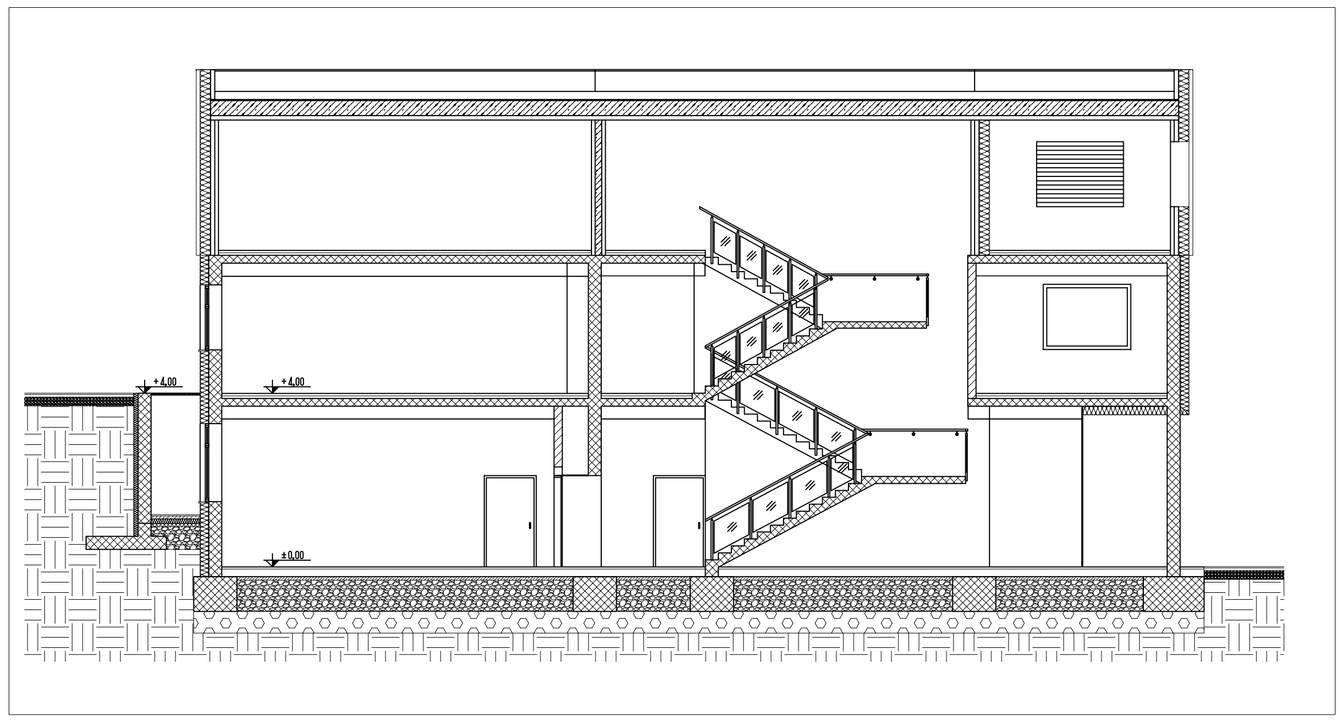

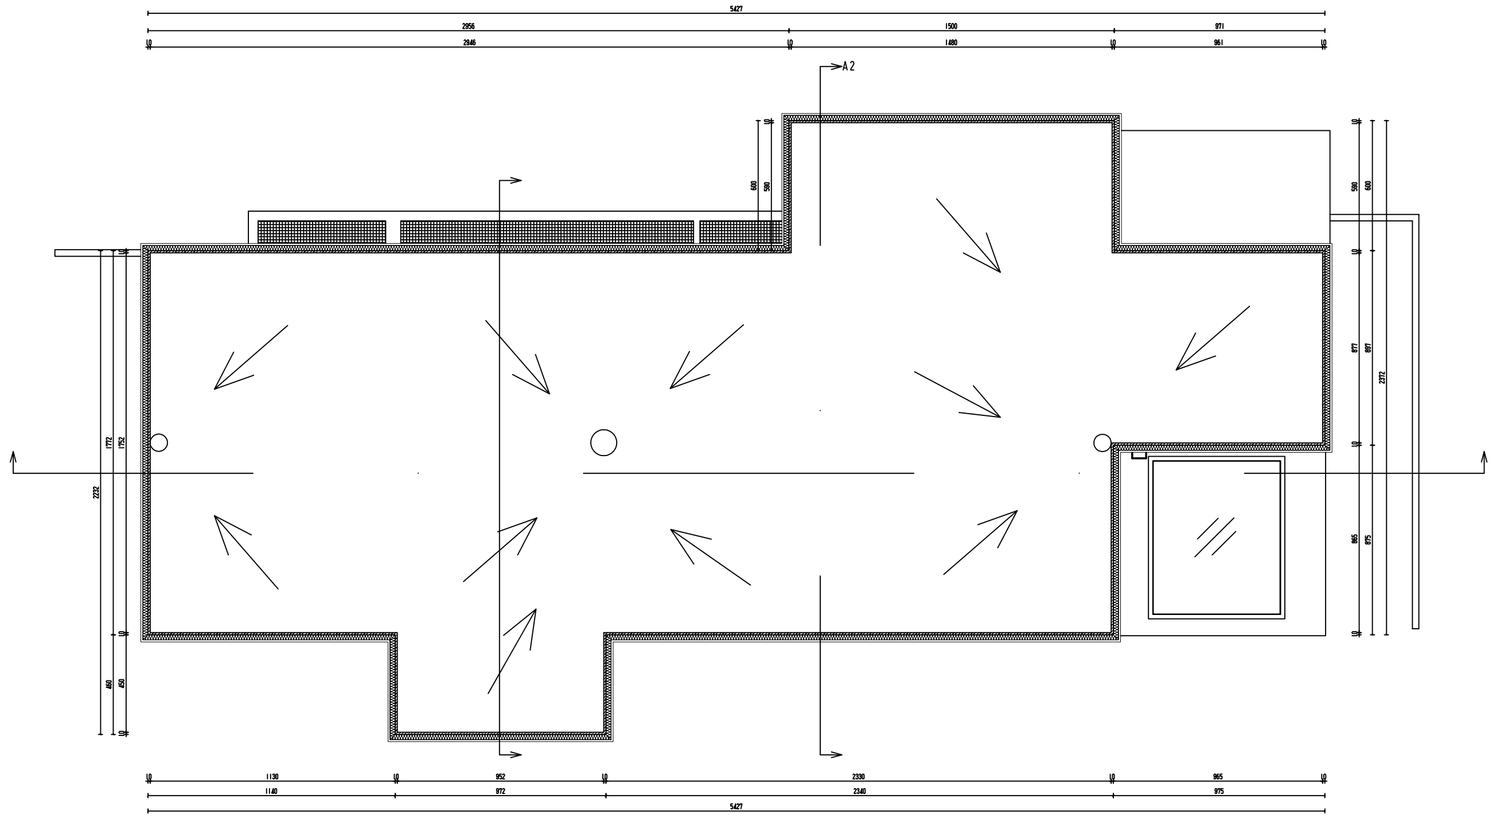

SCHOOL CENTRE NOVO MESTO, SLOVENIA
SECONDARY SCHOOL OF CONSTRUCTION,
CIVIL ENGINEERING AND WOOD TECHNOLOGY

SREDNJA GRADBENA IN LESARSKA ŠOLA
ŠOLSKI CENTER NOVO MESTO

PROJECT:
UPGRADING OF THE SCHOOL BUILDING
ARCA COMPETITION

PROJECT TEAM:
JERNEJ KORETIČ, student
TIM LUKMAN, student

MENTORS:
MIRKO GORENC

PLANS:
UPGRADED FLOOR
ROOF, SECTIONS

DATE:
april, 2014

SCALE:
1:100

PRODUCED BY AN AUTODESK EDUCATIONAL PRODUCT
PRODUCED BY AN AUTODESK EDUCATIONAL PRODUCT
PRODUCED BY AN AUTODESK EDUCATIONAL PRODUCT